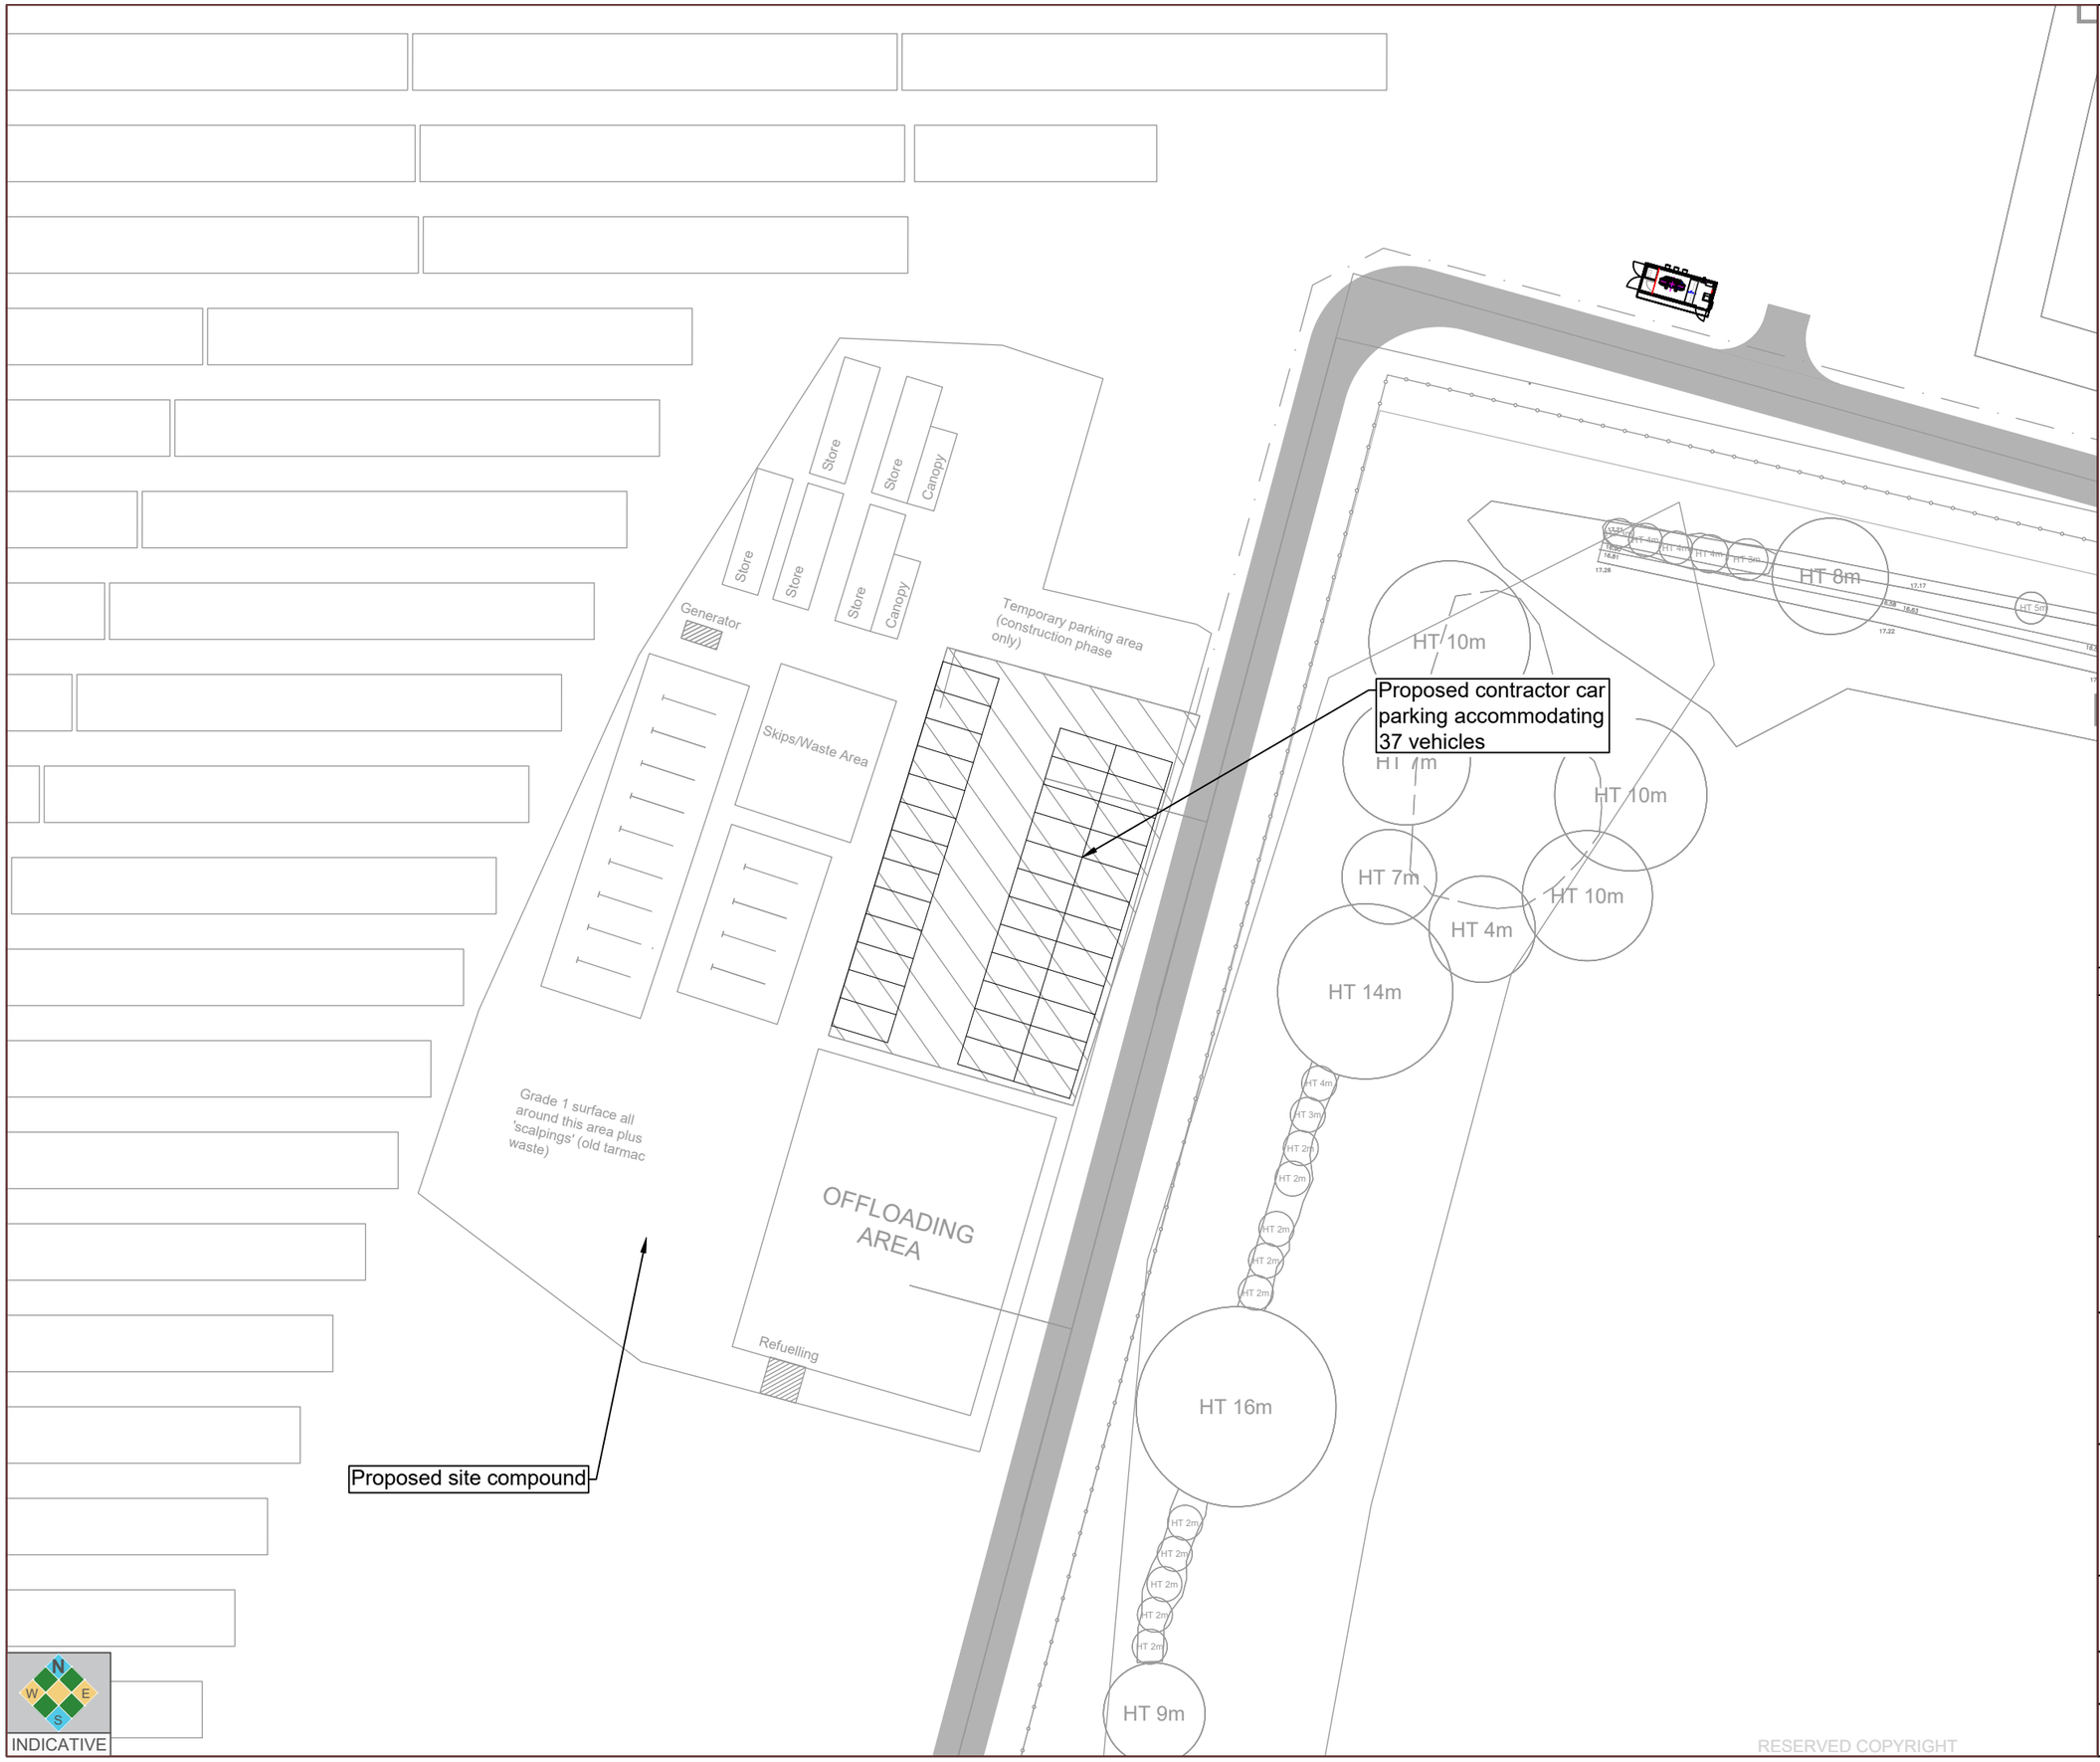

RESERVED COPYRIGHT

Notes:

1. Do not scale from this drawing. All dimensions are in metres, unless stated otherwise.
2. This drawing is based on the Architects layout received from Origin Power Services Limited on 14 February 2022.
3. Ordnance Survey, (c) Crown Copyright 2020. All rights reserved. Licence number 100022432.

Rev	Date	Details	Drawn by	Checked by

COTSWOLD TRANSPORT PLANNING

CLIENT:
Statkraft

PROJECT:
Sheepwash Solar Energy Farm
Marden
Kent

TITLE:
Sheephurst Lane
Proposed Site Compound

STATUS:
INFORMATION

SCALE @ A3:	DATE:	DRAWN:	CHECKED:	APPROVED:
1:500	18/08/22	KPS	CE	CE

JOB NO:	DRAWING NO:	REVISION:
21-0354	SK04	-