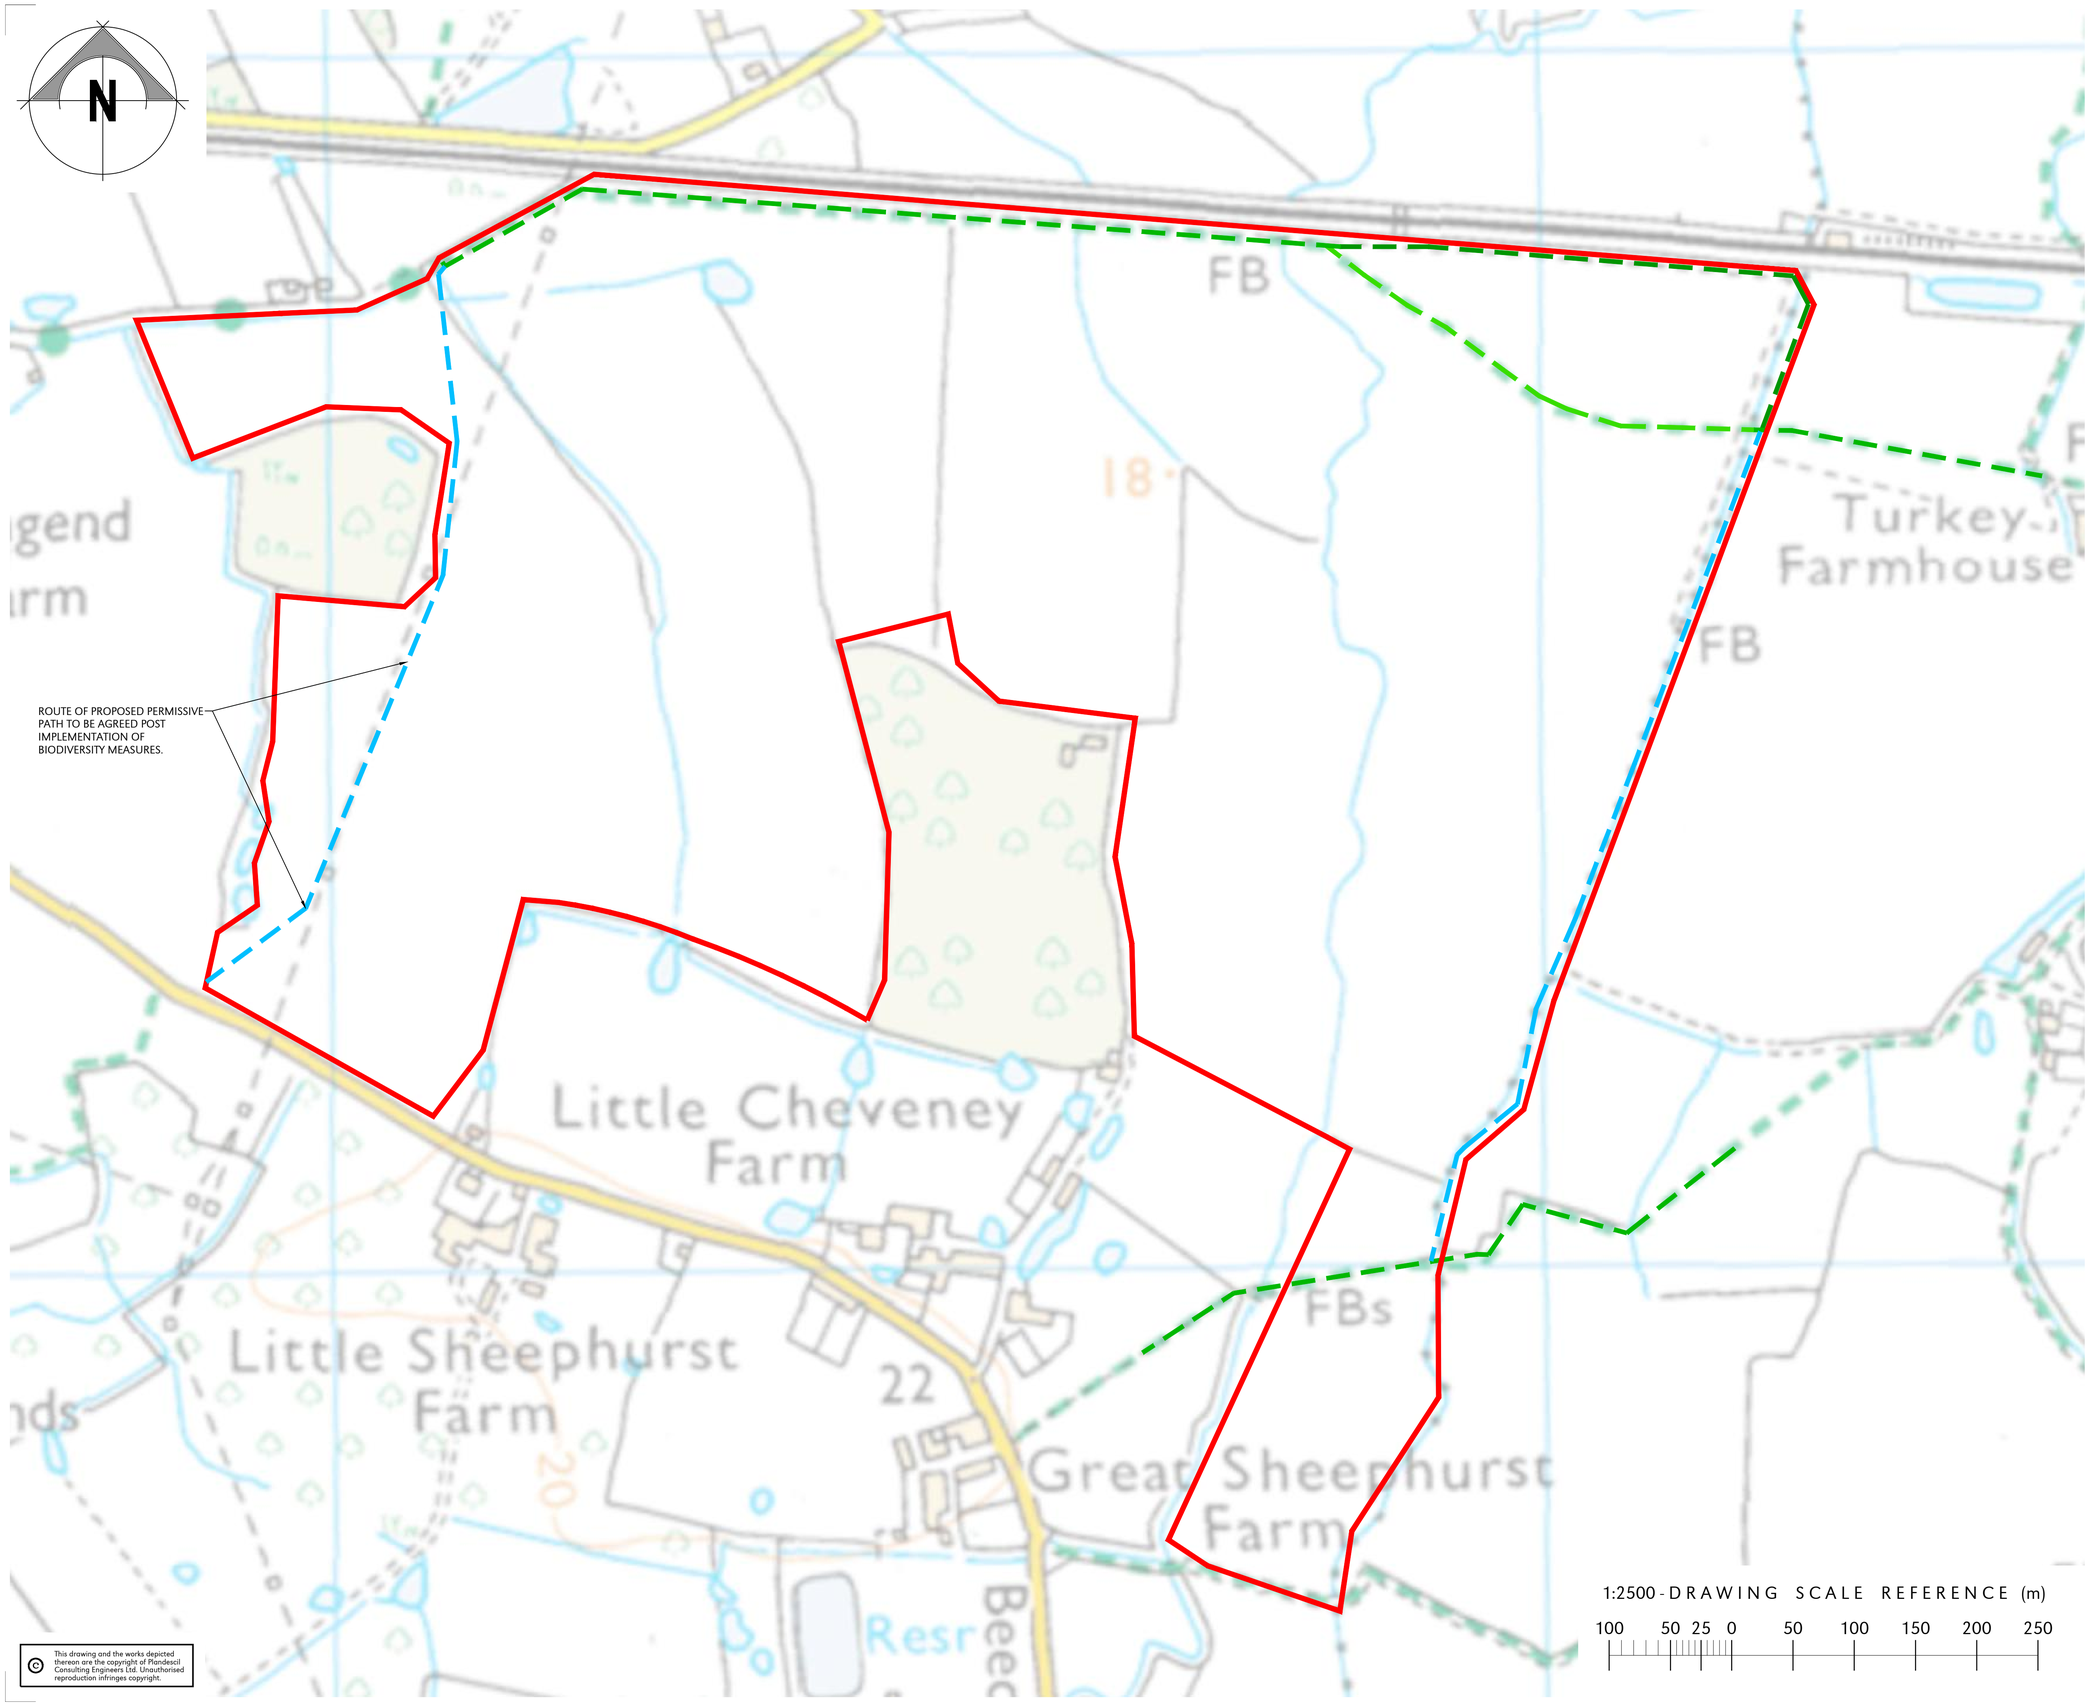

© This drawing and the works depicted thereon are the copyright of Plandescil Consulting Engineers Ltd. Unauthorised reproduction infringes copyright.

GENERAL NOTES:

1. All dimensions noted are in millimetres unless stated otherwise.
2. All levels to be above Ordnance Survey Datum defined levels (A.O.Dm) unless noted otherwise.
3. Do not scale from this drawing, if dimensions are not clear ask.
4. This document has been created in accordance with Plandescil Ltd. Terms & Conditions along with the scope of works provided by the client to Plandescil Ltd. Any use of this document other than for its original purpose is prohibited, Plandescil Ltd. accept no liability for any third party uses of this document.
5. Plandescil Ltd. to be immediately notified of any suspected omissions or discrepancies.
6. This drawing is to be read in conjunction with the following Plandescil drawings
   - 27899 - 050 Rev A - Proposed Solar Farm Site Layout
   - 27899 - 051 Rev 0 - Proposed Solar Farm Aerial Site Location Plan
   - 27899 - 052 Rev 0 - Proposed Solar Farm Framework Plan and System Summary
7. All setting out to be coordinated by the Contractor and to be checked onsite prior to construction.

LEGEND

- Boundary
- Public Footpath (Existing)
- Public Footpath Removed (Proposed)
- Public Footpath Relocation (Proposed)
- Permissive Footpath (Proposed)

PROPOSAL ONLY
NOT CDM 2015 COMPLIANT

Note: Proposed site plan and information from Statkraft, no survey or design work undertaken by Plandescil Ltd. Drawing adapted from Statkraft drawing SCUKX-MARDN-000 100 (G)

Statkraft

ISSUED FOR CLIENT REVIEW

Rev	Date	Rev By	Chkd	Description
A	08-02-22	DAD	AF	Amendments to Boundary & Footpath
0	01-02-22	-	AF	First Issue

plandescil
consulting engineers

Connaught Road Attleborough Norfolk NR17 2BW
Telephone: (01953) 452001 Fax: (01953) 456955
E-mail: pdc@plandescil.co.uk www.plandescil.co.uk

civil / structural / environmental / surveying

Client
Origin Power Servcies Ltd

Project
Proposed Solar Farm,
Land North of Sheephurst Lane,
Marden, Tonbridge

Drawing Title
Proposed Solar Farm
Footpath & Boundary Layout

Scale U.N.O.	Date	Drawn By
1:2500 (A1)	February 2022	DAD

Drawing No.	Rev
27899/053	A